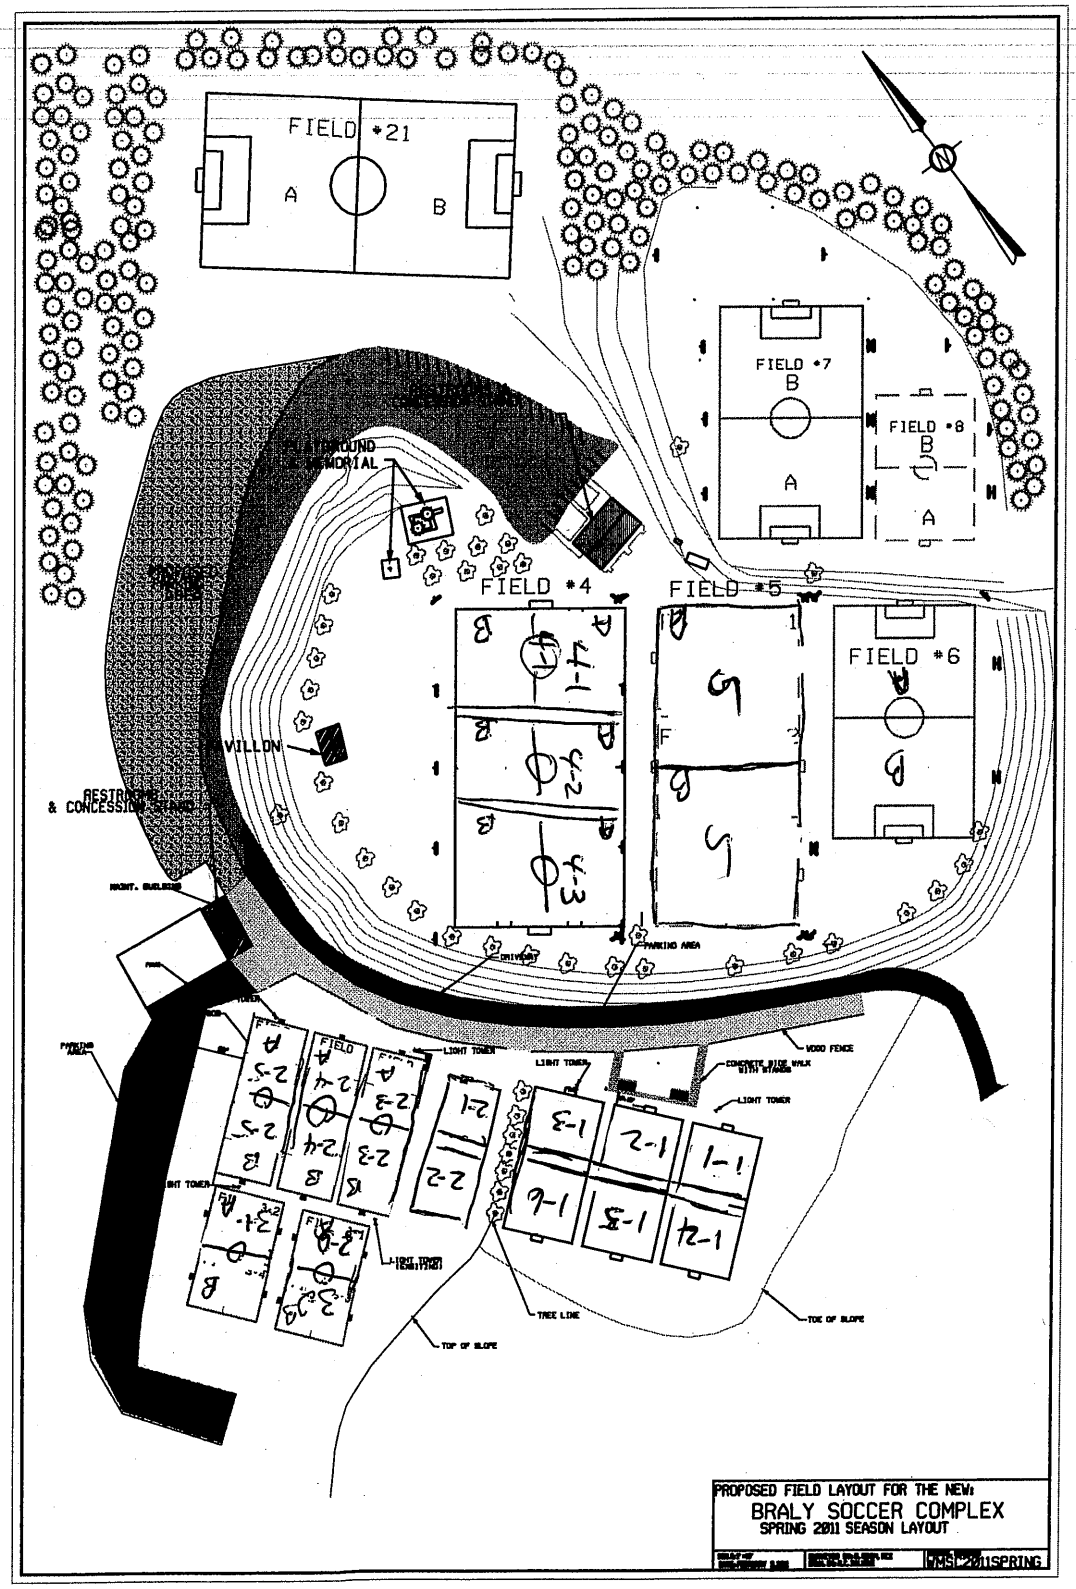
FIELD #21
A
B
FIELD #7
B
A
FIELD #8
B
A
FIELD #4
FIELD #5
FIELD #6
B
A
PLAYGROUND & MEMORIAL
VILLON
RESTROOM & CONCESSION STAND
DRIVEWAY
PARKING AREA
LIGHT TOWER
WOOD FENCE
TREE LINE
TOE OF SLOPE
TOP OF SLOPE
PROPOSED FIELD LAYOUT FOR THE NEW:
BRALY SOCCER COMPLEX
SPRING 2011 SEASON LAYOUT
WMS 2011SPRING